Permit #F00164220
FilmL.A., Inc.
6255 W Sunset Blvd, 12th Floor
Hollywood, CA 90028
t: (213)977-8600 - f: (213)977-8601
www.filmla.com

Summary Information

Permit No: F00164220 **Type of Permit:** FILMING **Release Date:** 08/14/2020

Production Company	T WOOD PRODUCTIONS
Insured Company Name	T WOOD PRODUCTIONS
Contact Phone No. 1	619-892-4110
Contact Phone No. 2	
Fax	
Address	1765 N. SYCAMORE ST, #202 LOS ANGELES, California 90028
Production Title	FOR THE LOVE OF JASON
Type of Production	TV Webisode/Mobisode/Podcast

Producer	Trell Woodberry
Director	Michael Vaughn
1st AD	TBD TBD
Production Manager	Max Berryhill
FilmL.A. Coordinator	Adrian Fayad
Location Manager	Max Berryhill
Primary Phone	Mobile - 619-892-4110
Secondary Phone	
Location Assistant	N/A N/A
Primary Phone	Mobile - N/A
Secondary Phone	

Fees

Posting 300	$69.00
Notification Charge	$173.00
FILMLA NON-REFUNDABLE FILM APPLICATION FEE	$699.00
LA CITY LANE AND STREET CLOSURE FEE	$312.00
LA CITY FIRE DEPARTMENT SPOT CHECK SURCHARGE	$85.00
FILMLA MONITOR FEES	$1,300.00
FILMLA MONITOR FEES OVERTIME	$980.00
FILMLA MONITOR FEES - DOUBLE TIME	$650.00

Total Permit Fee $4,268.00

Number of Locations 1

NOT A PERMIT

FilmL.A., Inc.
6255 W Sunset Blvd, 12th Floor
Hollywood, CA 90028
t: (213)977-8600 - f: (213)977-8601
www.filmla.com

Summary Information — Location

Permit Number F00164220
Production Company T WOOD PRODUCTIONS
Insured Company T WOOD PRODUCTIONS
Production Title FOR THE LOVE OF JASON

Location Manager Max Berryhill
Primary Phone Mobile - 619-892-4110
Secondary Phone

Location Address 143 N La Brea Ave, Los Angeles, CA, 90036

Location Type Restaurant

Film Dates 8/17/2020 - 8/21/2020 07:00 - 20:00 5 days

Open or Closed to the Public Closed

Generic Conditions
*** MUST COMPLY WITH ATTACHED REOPENING PROTOCOL FOR MUSIC, TELEVISION AND FILM PRODUCTION: APPENDIX J EFFECTIVE AS OF FRIDAY, JUNE 12, 2020.***
THE CONSUMPTION OF ALCOHOLIC BEVERAGES AND THE USE OF DRUGS, INCLUDING MARIJUANA, ON LOCATION BY ANY CAST, CREW, OR INVITED GUESTS IS STRICTLY PROHIBITED.
All travel lanes and bike lanes shall be closed per the WATCH manual.
Equipment staging and vehicles may park on one side of the street only.
Must Maintain 5' Clearance on Sidewalks/Walkways
No cast or crew parking on area streets
No interference with merchant activity.
No interference with vehicular or pedestrian traffic
No stopping and setting up in residential areas before 7am or after 10pm without prior approval
No stopping or setting up in front of merchants or residents without prior approval
Number of uniformed officers listed on the permit is a minimum requirement. Permittee remains responsible for deploying a sufficient number of uniformed officers to provide traffic and crowd control to ensure the safety of the film crew and the public.
Traffic control must be done in accordance w/MUTCD
Uniformed officers shall have a copy of the film permit in their possession and are required to confirm that all traffic control signage devices are in place.

Please see attached document La Brea Ave btwn 150ft infront of 143 N La Brea WS Curb - For the Love of Jason.pdf

Equipment on Location

Type	Quantity
Cast/Crew vehicles	40
Cube Trucks	1
Fire Extinguisher (2A10BC Minimum Rating)	1
Generator	1
Honey Wagons	1
Trailers	2
Vans	2

Personnel on Location

Type	Quantity
Cast	10
Crew	30
Extras	9
Off-Duty/Retired LAPD Officer(s)	1
Spot Check	1

Filming Activities Camera on sticks; Equipment on property; Handheld equipment; Interior and exterior dialogue;

Jurisdiction **Political:** Los Angeles City - Council District 13 **Police:** Los Angeles Police Department **Fire:** Los Angeles City

Thomas Guide **Page:** 633 **Grid:** D1

Approvals

LOS ANGELES CITY POLICE DEPARTMENT	Vincent Aguirre
FILML.A. MONITORS	Adam Meyer Approver
FILML.A. CLOSURES	Adrian Fayad
LOS ANGELES CITY DEPARTMENT OF PUBLIC WORKS	LaMeisha Candler

NOT A PERMIT

FilmL.A., Inc.
6255 W Sunset Blvd, 12th Floor
Hollywood, CA 90028
t: (213)977-8600 - f: (213)977-8601
www.filmla.com

Summary Information — Location

Location 1 of 1

Permit Number F00164220
Production Company T WOOD PRODUCTIONS
Insured Company T WOOD PRODUCTIONS
Production Title FOR THE LOVE OF JASON

Location Manager Max Berryhill
Primary Phone Mobile - 619-892-4110
Secondary Phone

Coordinator Note covid compliance officer Alexis Martin. 661-350-3429

Coordinator Note FILM LA MONITOR REQUIRED. 8/17-8/21; 0600-2200 HOURS.

Coordinator Note FILM LA MONITOR REQUIRED. 8/17-8/21; 0600-2000 HOURS.

Parking
Base Camp
Location Type : Filming Location
Crew Parking
Location Type : Other Location
181 S La Brea Ave, Los Angeles, CA, 90036

Posting "No Parking" signs W/S LA BREA AVE., 143 N LA BREA AVE - 150' DIRECTLY IN FRONT OF LOCATION.

Approximate Footage 0 - 300 **Log Number** 284612

Date(s) 8/17/2020 to 8/21/2020 **Time(s)** 00:00 to 00:00

Lane / Full Closure W/S CURB LANE CLOSURE OF LA BREA AVE., 143 N LA BREA AVE - 150' DIRECTLY IN FRONT OF LOCATION.
(CONTINUOUS CLOSURE. EQUIPMENT PARKED OVERNIGHT WITHIN POSTING/CLOSURE)

Approximate Footage 0 - 300

Date(s) 8/17/2020 to 8/21/2020 **Time(s)** 07:00 to 22:00

NOT A PERMIT

Permit #F00164220

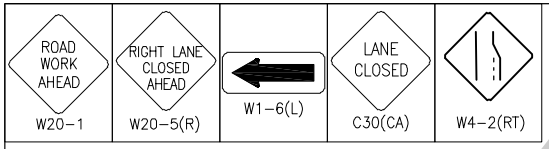

SYMBOL LEGEND

●	= 28" TRAFFIC CONE / 36" DELINEATOR
▬	= TYPE I BARRICADE W/ SIGN
	= FLASHING ARROW BOARD
	= HIGH LEVEL WARNING DEVICE
Ⓢ	= SIGNALIZED INTERSECTION
	= EXISTING DRIVEWAY
	= DIRECTION OF TRAFFIC

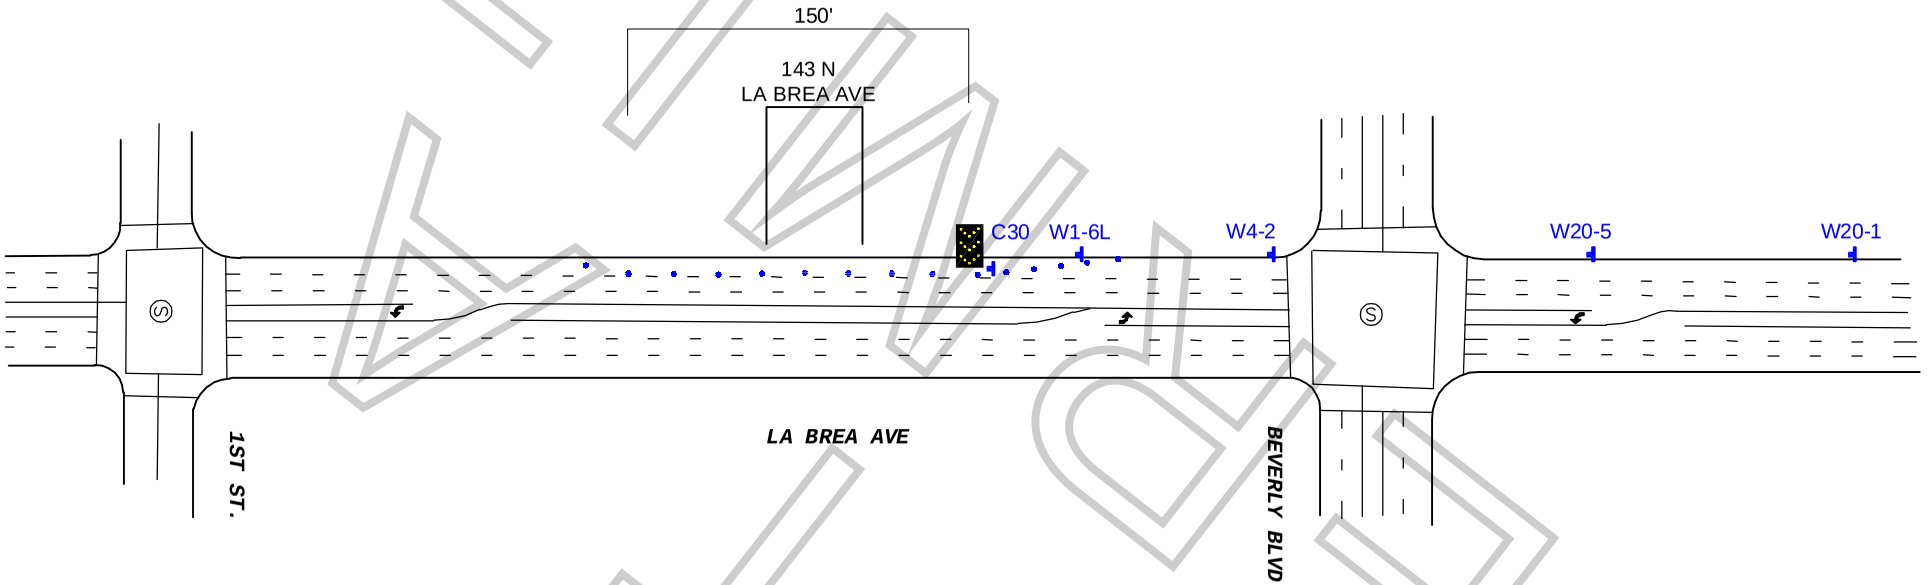

WORK ZONE TRAFFIC CONTROL PLAN GENERAL NOTES

1. ALL SIGNING, STRIPING, AND TRAFFIC CONTROL DEVICES SHALL SHALL BE IN ACCORDANCE WITH THE LASTEST EDITIONS OF THE CALIFORNIA MANUAL ON UNIFORM TRAFFIC CONTROL DEVICES (CAMUTCD), W.A.T.C.H. MANUAL, CALTRANS STANDARDS PLANS, CALTRANS STANDARD SPECIFICATIONS, AND/OR AS DIRECTED BY THE PERMIT ENGINEER.
2. THERE WILL BE NO INTERFERENCE WITH TRAFFIC SIGNALS OR CROSSWALKS.
3. CONES WILL BE 28" MINIMUM HEIGHT AND HAVE REFLECTORIZED SLEEVES FOR NIGHT WORK.
4. POLICE WILL DIRECT TRAFFIC IF NECESSARY.

ALL TRAFFIC CONTROL WILL BE INSTALLED TO MEET OR EXCEED THE MOST CURRENT CAMUTCD AND WATCH MINIMUM REQUIREMENTS

DATE & TIME: 8-17 THRU 8-21-2020
FROM 07:00 HOURS TO 09:00 HOURS &
16:00 HOURS TO 19:00 HOURS.

TCP FOR:
FOR THE LOVE OF JASON

LOCATION:
W/S CURB - LA BREA AVE
150FT INFRONT OF 143 N LA BREA AVE
CITY OF LOS ANGELES, CA

TCP PREPARED BY:
JCL TRAFFIC SERVICES
500 S. GREENWOOD AVE
MONTEBELLO, CA 90640
PH: (213) 622-9775
C31-CA Lic # 905357

CONTACT(S):
MAX BERRYHILL
PH# 619.892.4110

DATE	REVSIONS

DRAFTER: EDY RAMIREZ
SCALE: N.T.S.
FILM LA: ADRIAN FAYAD
SHEET: 1 OF 1

KIWI LOUNGE